PLAN NORTH

N

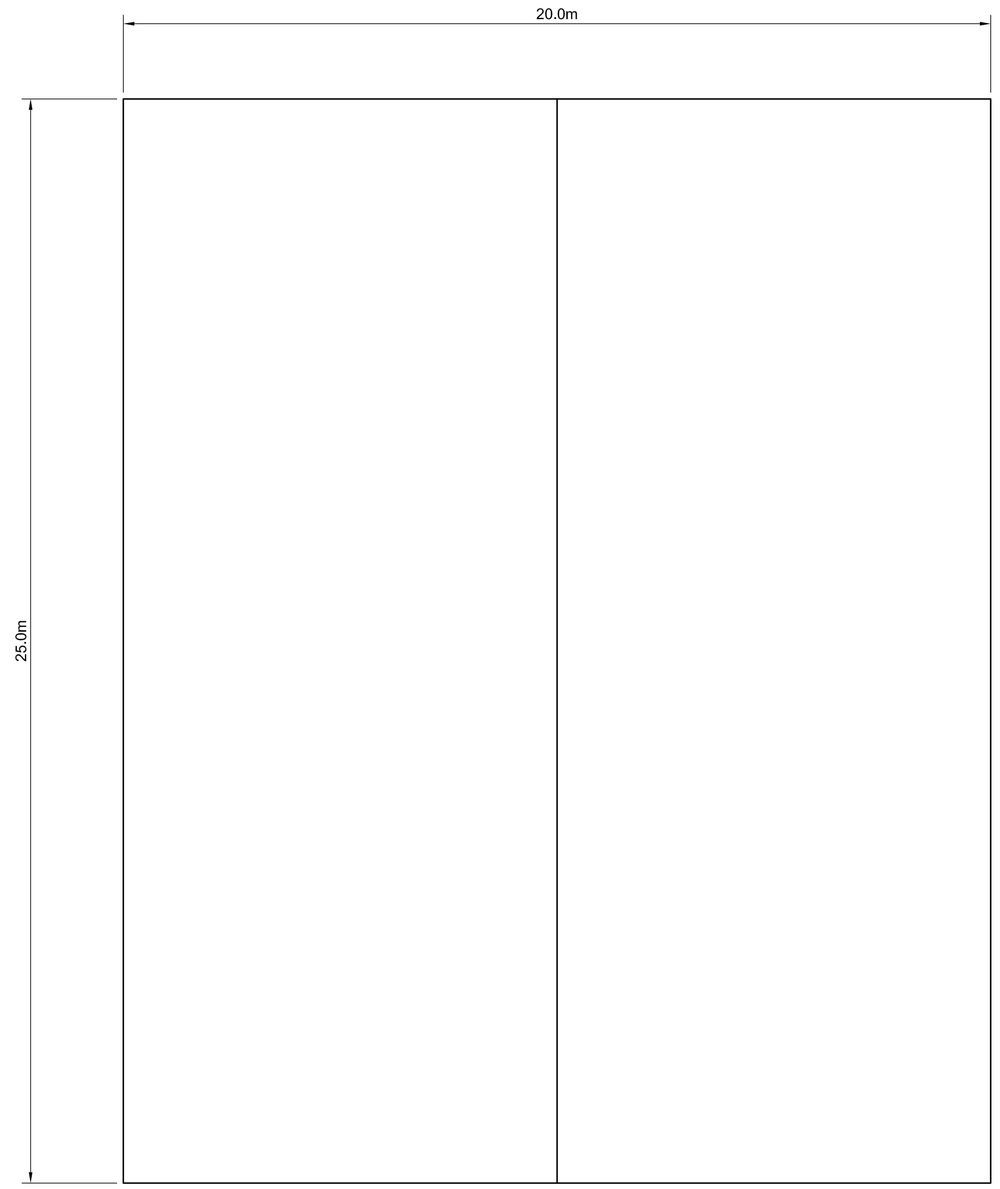

BSCL PROJECT WAREHOUSE
ROOF PLAN

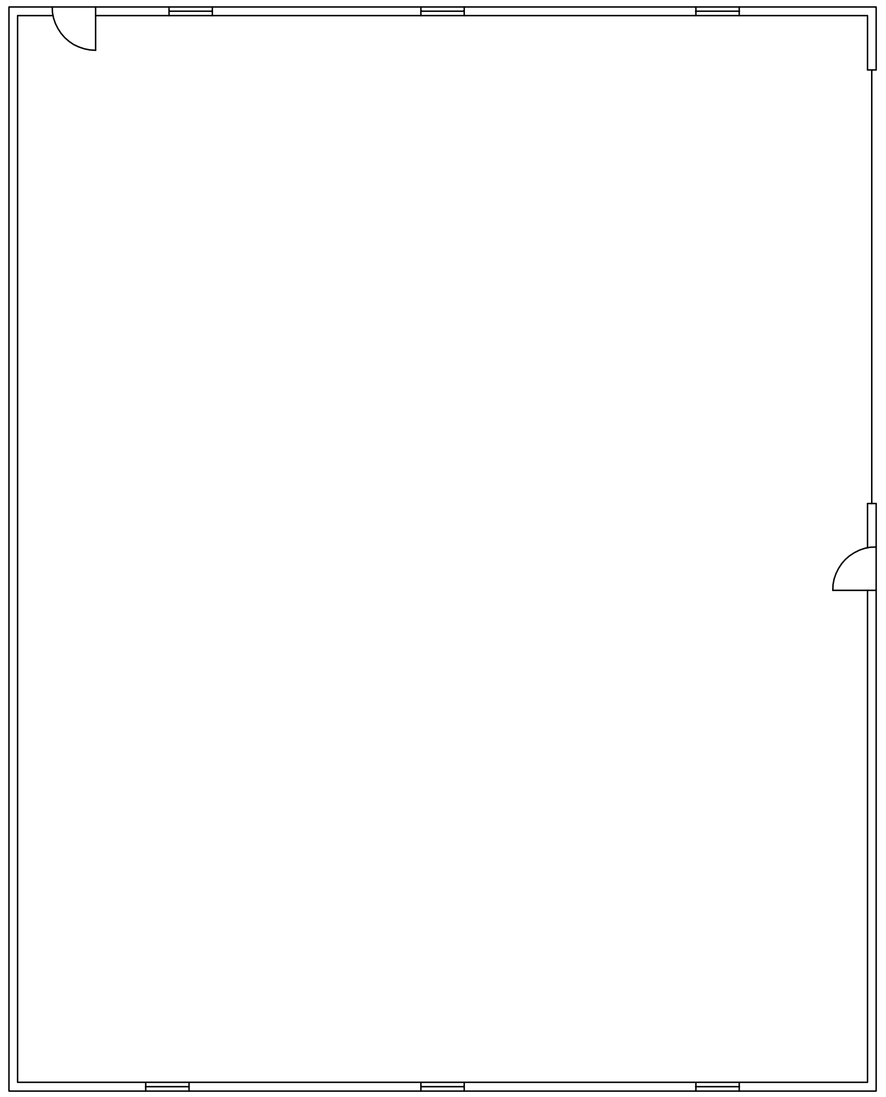

BSCL PROJECT WAREHOUSE
FLOOR PLAN

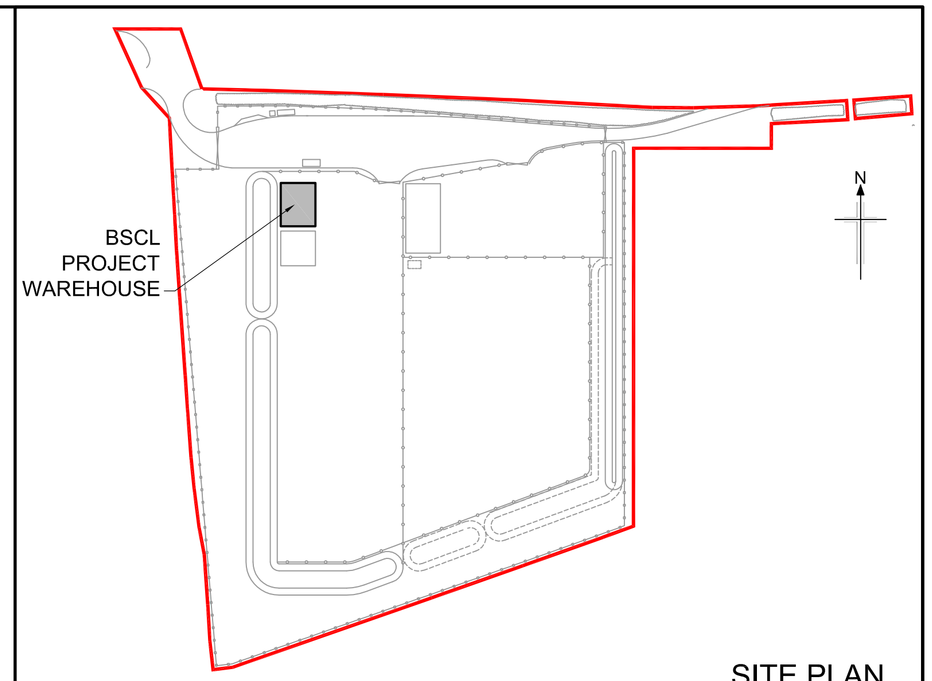

SITE PLAN

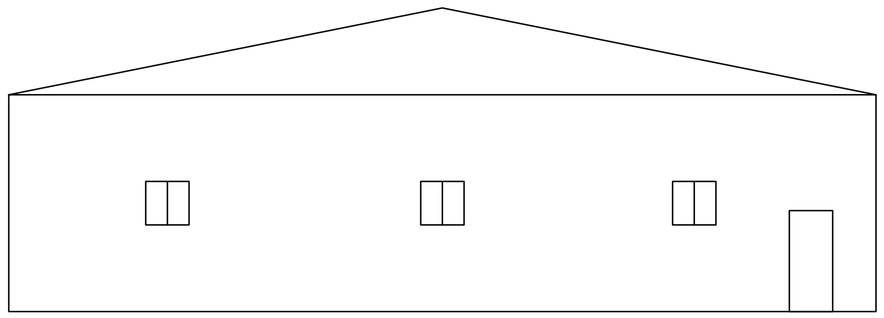

BSCL PROJECT WAREHOUSE
NORTH ELEVATION

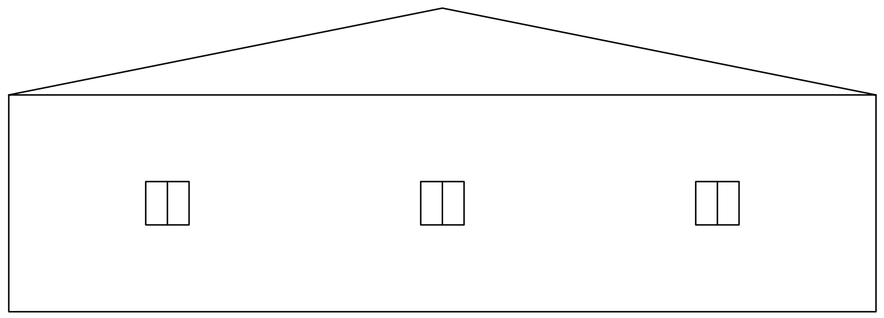

BSCL PROJECT WAREHOUSE
SOUTH ELEVATION

 

BSCL PROJECT WAREHOUSE
WEST ELEVATION

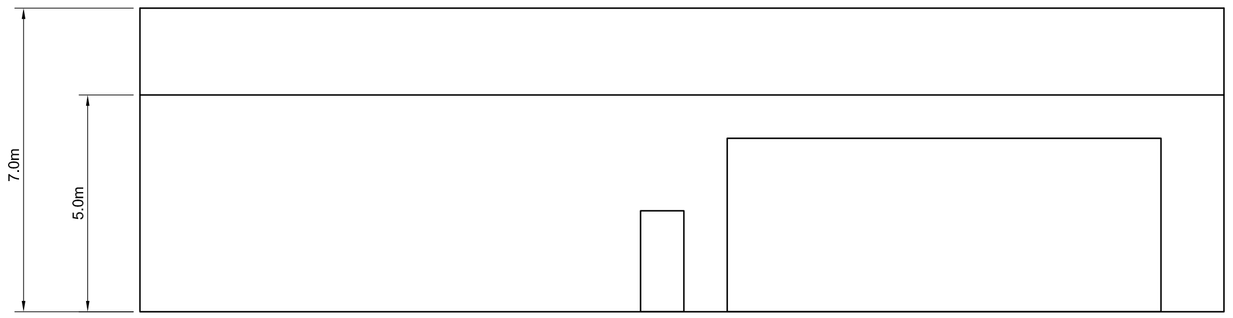

BSCL PROJECT WAREHOUSE
EAST ELEVATION

NOTE:

1. This drawing has been produced for planning application purposes only. It's purpose is to indicate a proposed building footprint size and general appearance. The final design and internal layout is to be determined during the detail design.
2. Building construction to be metal skin insulated panels over a custom fabricated steel structural frame. Outside colour to be olive green, RAL 6003.

0 1 2 3 4 5 6 7 8 9 10 m
SCALE 1 : 100

DOCUMENT No.	DOCUMENT TITLE	REV	DATE	DRAFTED	CHK'D	APPD	APPD	REVISION
		B2	10.01.11	MW	JW	JW	GPH	RE-ISSUED FOR DESIGN AND FOR PLANNING APPLICATION
		B1	26.11.10	MW	JW	JW	GPH	ISSUED FOR DESIGN AND FOR PLANNING APPLICATION
		A1	11.11.10	MW	JW	JW	GPH	RE-ISSUED FOR PLANNING APPLICATION
		01	11.11.10	MW	SB	JW	JW	FOR PLANNING APPLICATION

REFERENCE DRAWINGS

CLIENT

bacton storage company ltd

GENESIS

TITLE BAIRD GAS STORAGE PROJECT – FEED
OFF SITE LAYDOWN AREA
PROPOSED BSCL PROJECT WAREHOUSE
FLOOR PLAN & ELEVATIONS

DRAWING No.	SCALE	SHT.	REV.
C09134-BA00-00-00-160-10028	1:100 @A1	1 OF 1	B2