PLAN NORTH

N

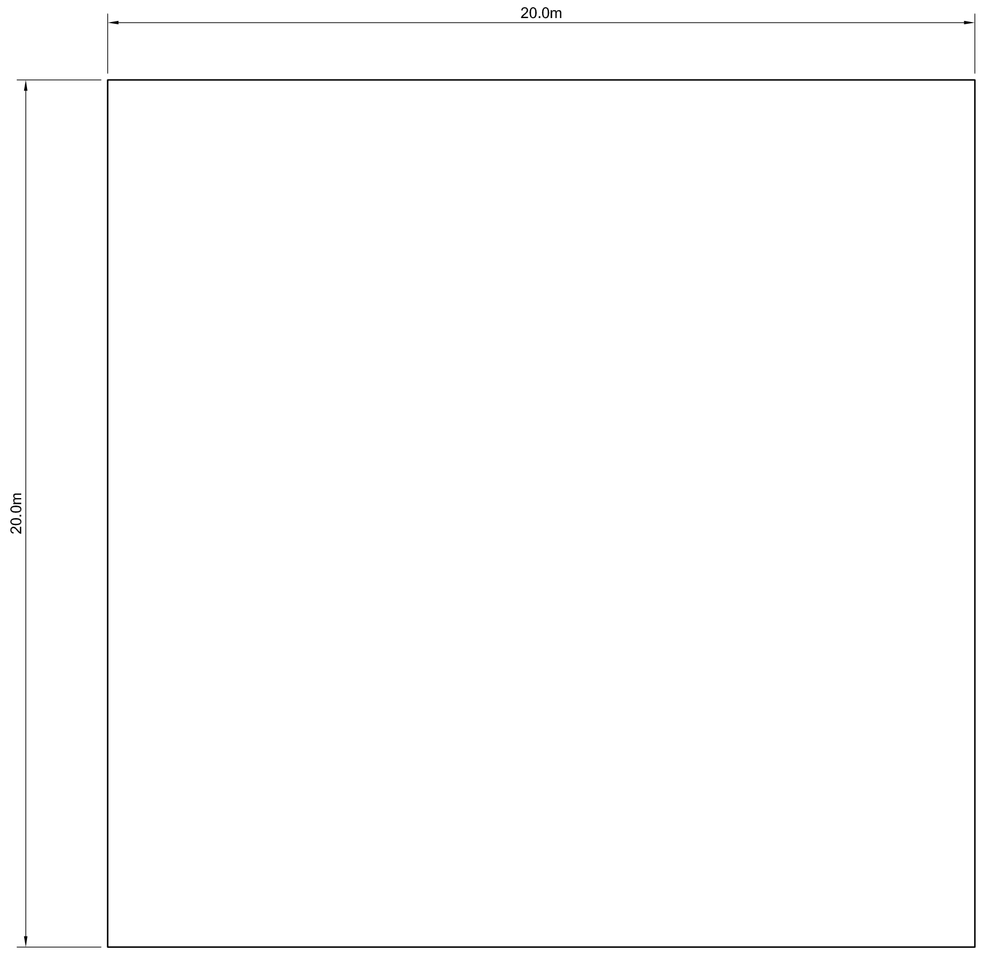

BSCL SITE OFFICE
ROOF PLAN

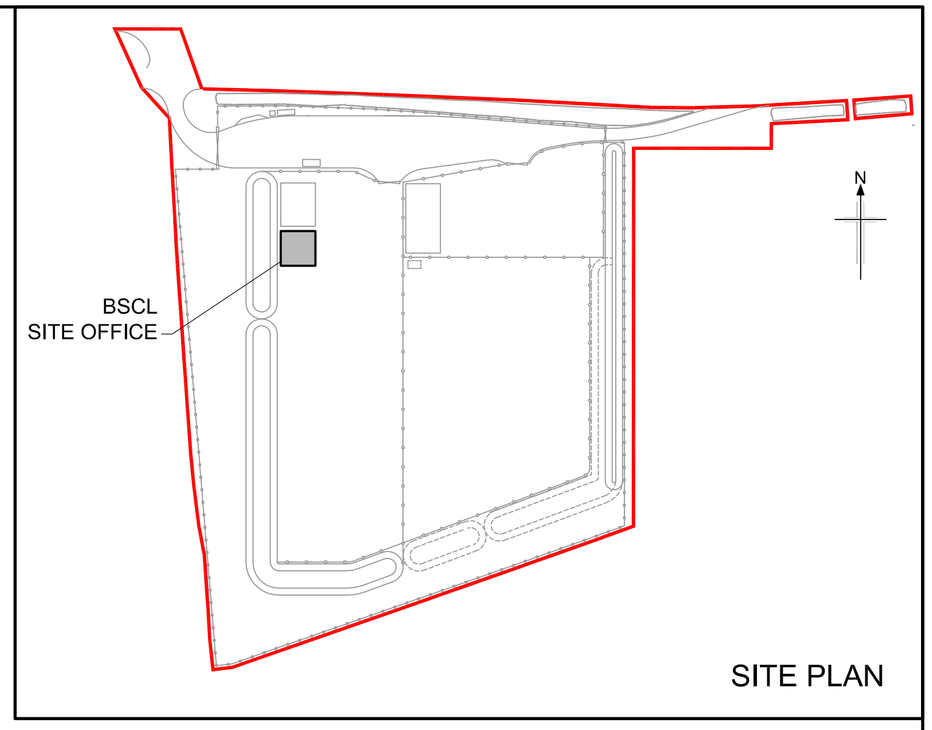

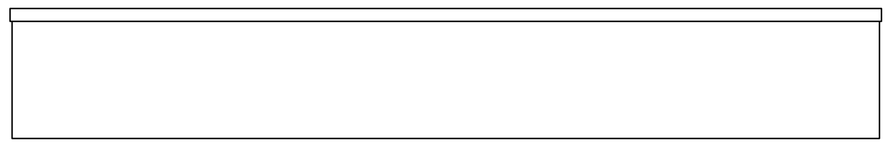

BSCL SITE OFFICE
WEST ELEVATION

BSCL SITE OFFICE
FLOOR PLAN

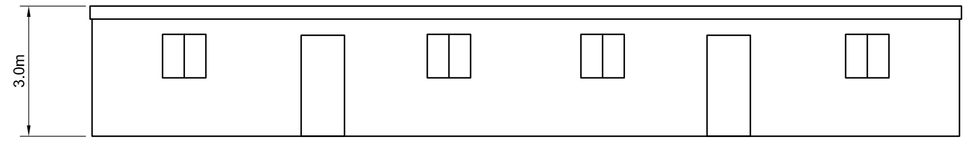

BSCL SITE OFFICE
EAST ELEVATION

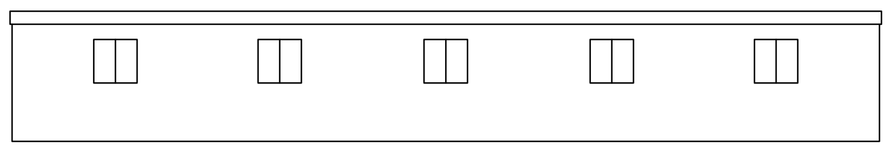

BSCL SITE OFFICE
NORTH ELEVATION

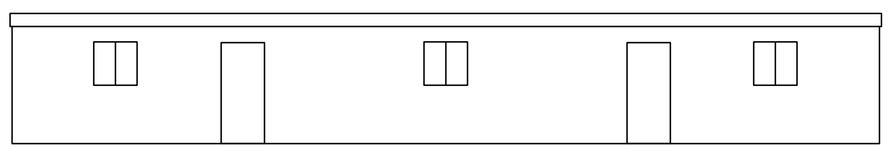

BSCL SITE OFFICE
SOUTH ELEVATION

NOTE:

1. This drawing has been produced for planning applicaion purposes only. It's purpose is to indicate a proposed building footprint size and general appearance. The final design and internal layout is to be determined during the detail design.
2. Building construction to be metal skin insulated panels of pre-form construction. Outside colour to be olive green, RAL 6003.

0 1 2 3 4 5 6 7 8 9 10 m
SCALE 1 : 100

DOCUMENT No.	DOCUMENT TITLE	REV	DATE	DRAFTED	CHK'D	APPD	APPD	REVISION
		B2	10.01.11	MW	JW	JW	GPH	RE-ISSUED FOR DESIGN AND FOR PLANNING APPLICATION
		B1	26.11.10	MW	JW	JW	GPH	ISSUED FOR DESIGN AND FOR PLANNING APPLICATION
		A1	11.11.10	MW	JW	JW	GPH	RE-ISSUED FOR PLANNING APPLICATION
		01	11.11.10	MW	SB	JW	JW	FOR PLANNING APPLICATION
REFERENCE DRAWINGS								

CLIENT

bacton storage company ltd

GENESIS

TITLE BAIRD GAS STORAGE PROJECT – FEED
OFF SITE LAYDOWN AREA
PROPOSED BSCL SITE OFFICE
FLOOR PLAN & ELEVATIONS

DRAWING No.	SCALE	SHT.	REV.
C09134-BA00-00-00-160-10027	1:100 @A1	1 OF 1	B2